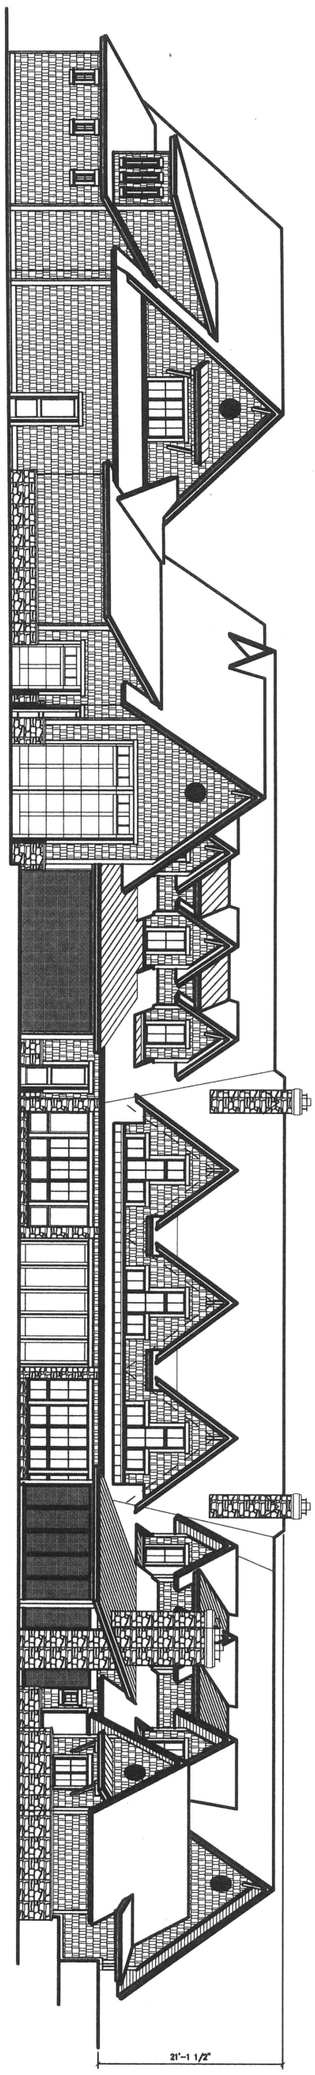

LAKE ELEVATION
SCALE: 1/8" = 1'

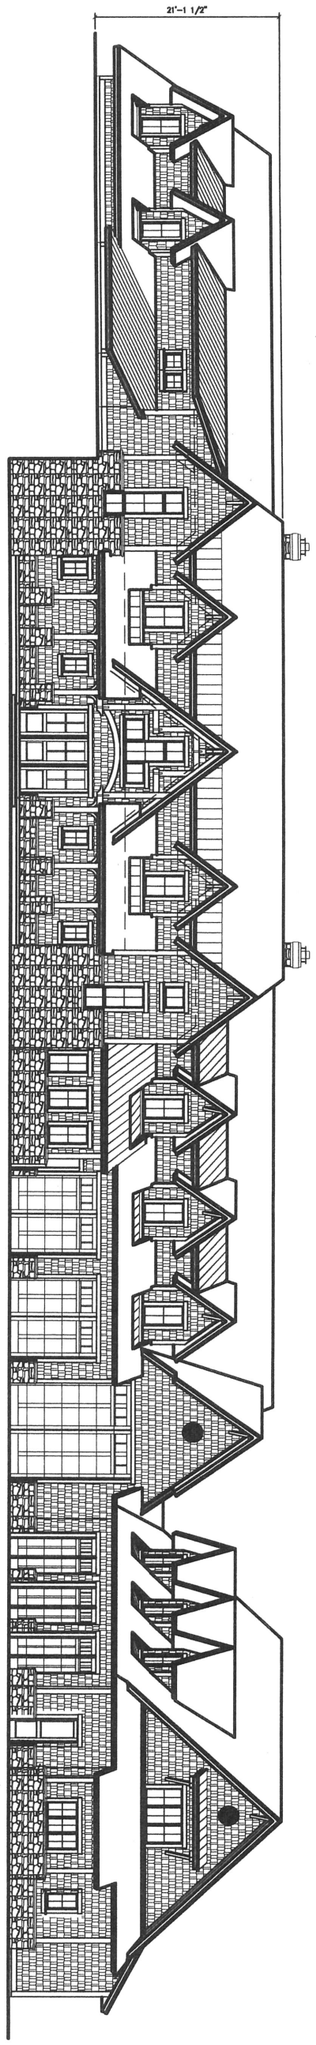

ENTRY ELEVATION
SCALE: 1/8" = 1'

SHEET OF

SHEET NO.

GULL LAKE RESIDENCE
DOUG + KELLI SCHIEFFER

ELEVATIONS

DATE: 9.25.19
SCALE: 1/8" = 1'
DRAWN BY: MWS
CHECKED BY: MWS
JOB NUMBER:

DATE	REV#	REVISIONS DESCRIPTION	BY

WES HANSON Builders, Inc
GENERAL CONTRACTORS
& PROFESSIONAL SERVICES

34103 COUNTY ROAD 3
CROSSLAKE, MN 56442
PHONE: (218) 692-1760
FAX: (218) 692-1770