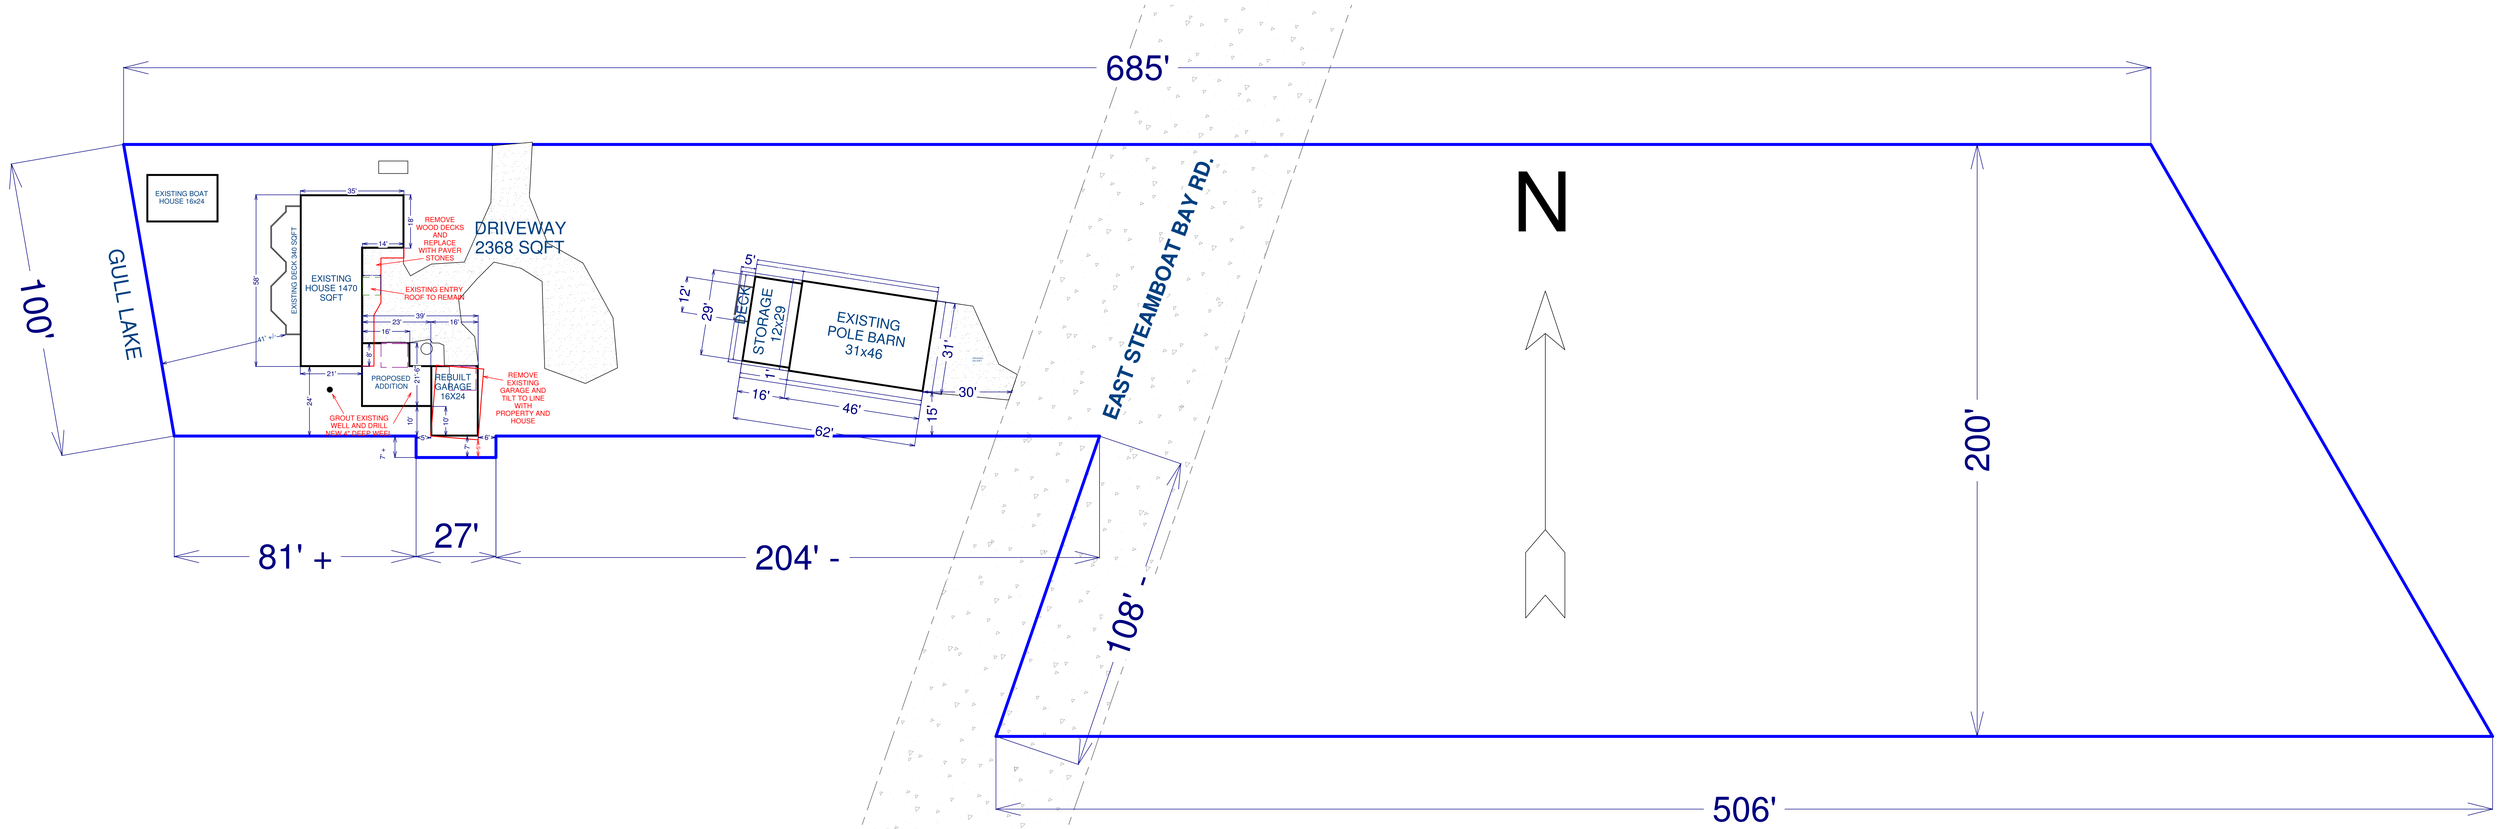

IMPERVIOUS SURFACE CALCULATIONS

EXISTING BUILDINGS, DRIVEWAYS AND DECKS	7705	SQFT
PROPOSED ADDITION	400	SQFT
IMPERVIOUS TOTAL	8105	SQFT
LOT TOTAL	112,105	SQFT
IMPERVIOUS SURFACE COVERAGE		7.22%
E. STEAMBOAT ROAD TO LAKE LOT SIZE	33,536.40	SQFT
IMPERVIOUS SURFACE COVERAGE		24.16%

Bob and Carol Muller
11333 East Steamboat Bay Rd.
East Gull Lake, MN
PID# 87-029-1110

ENTIRE LOT

Drawn By:
Kevin Kleinschmidt
6/15/2016

IJ SPECIALTY CONSTRUCTION, LLC

SHEET 1

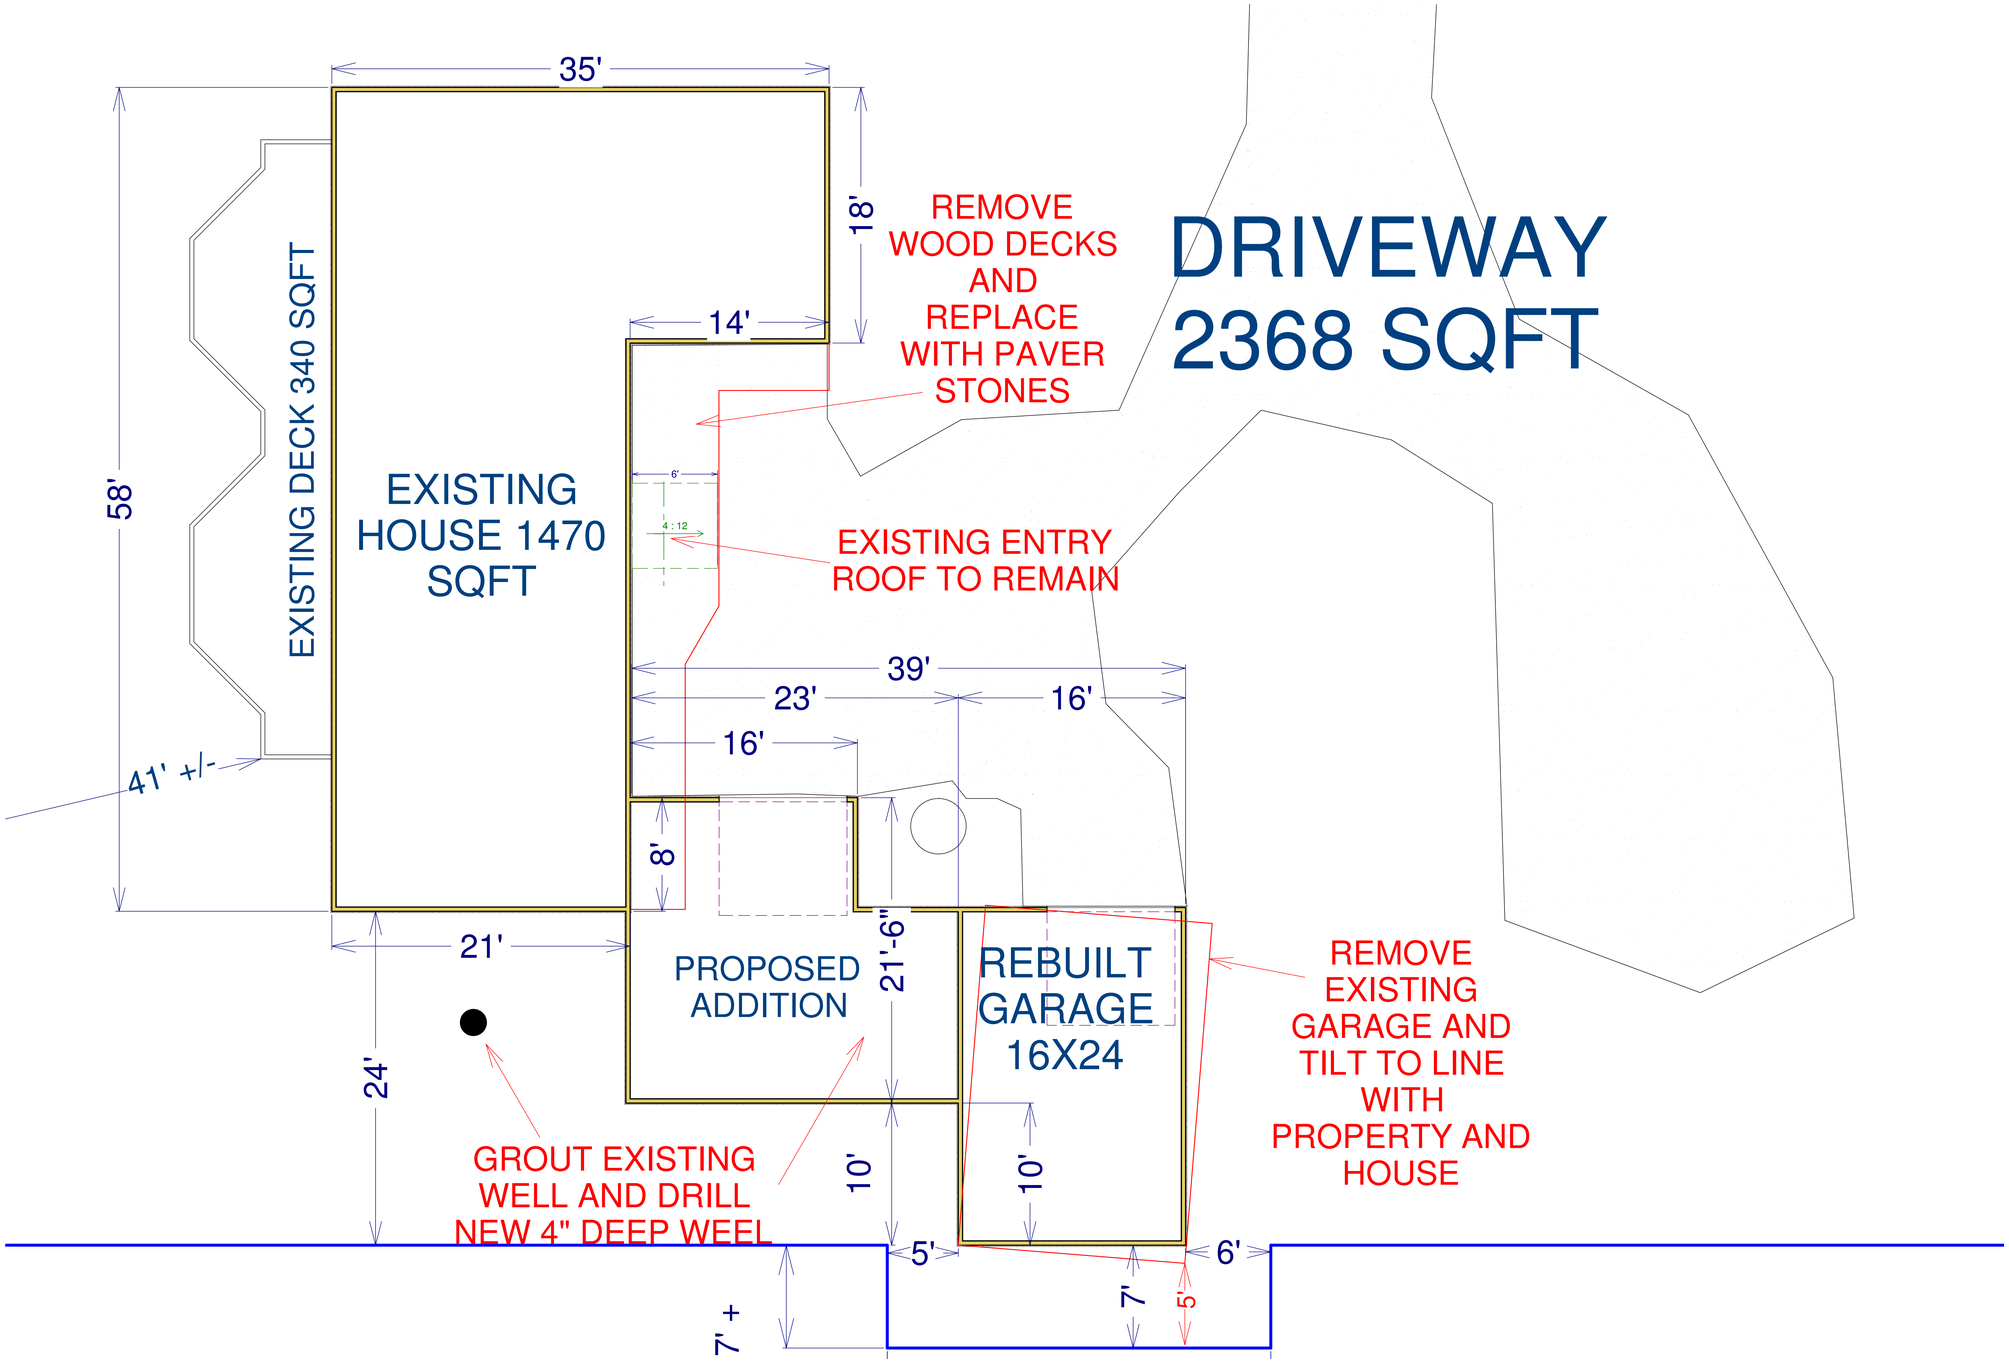

Bob and Carol Muller **11333 East Steamboat Bay Rd.** **East Gull Lake, MN** **PID# 87-029-1110**	**BLOWN UP VIEW OF PROJECT SITE**	**Drawn By:** **Kevin Kleinschmidt** **6/15/2016**	**SHEET 2**

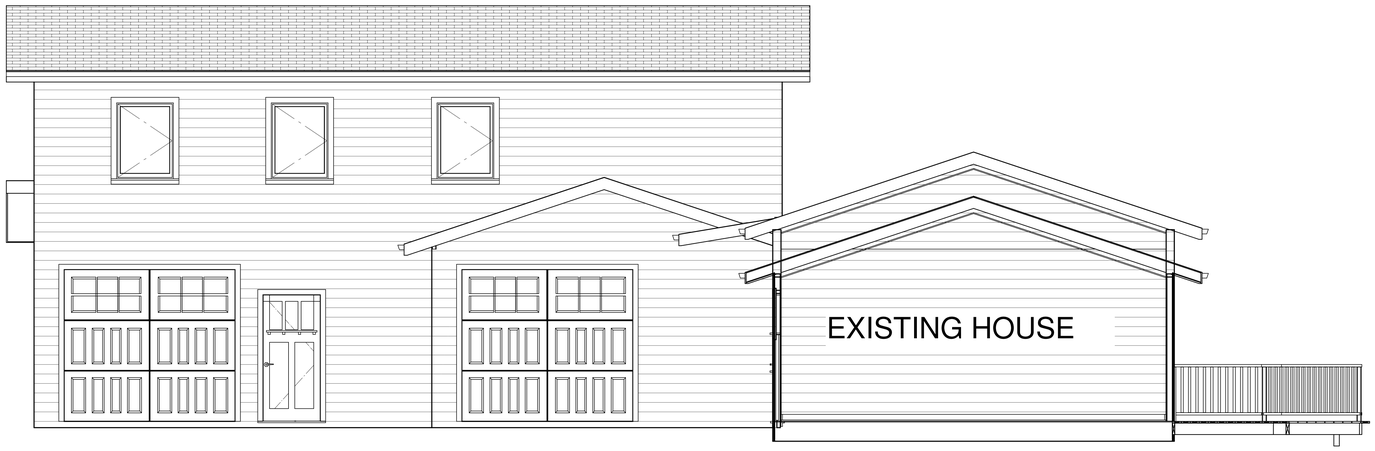

Bob and Carol Muller **11333 East Steamboat Bay Rd.** **East Gull Lake, MN** **PID# 87-029-1110**	**EXTERIOR ELEVATION**	**Drawn By:** **Kevin Kleinschmidt** **6/15/2016** TJ SPECIALTY CONSTRUCTION, LLC	**SHEET 3**

BUILDER DRAWINGS OF PROPOSED ADDITION:

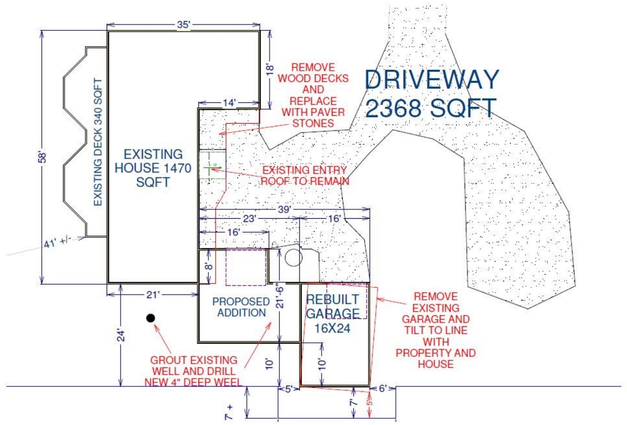

Bob and Carol Muller
11333 East Steamboat Bay Rd.
East Gull Lake, MN
PID# 87-029-1110

BLOWN UP VIEW OF PROJECT SITE

Drawn By:
Kevin Kleinschmidt
6/14/2016

SHEET 2

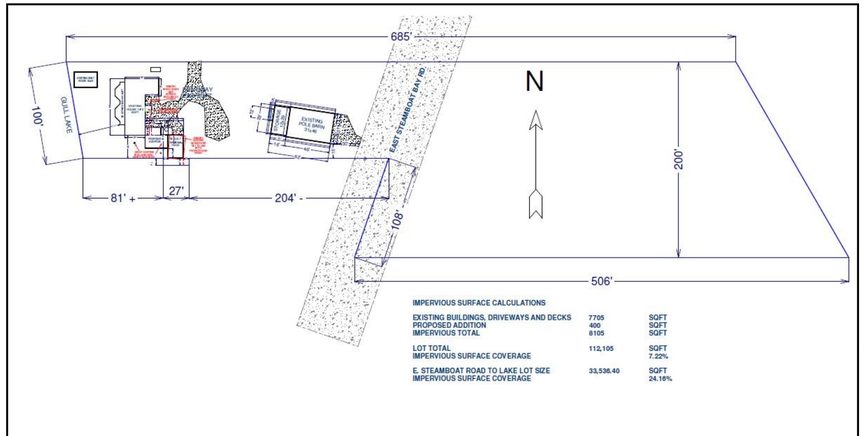

Bob and Carol Muller
11333 East Steamboat Bay Rd.
East Gull Lake, MN
PID# 87-029-1110

ENTIRE LOT

Drawn By:
Kevin Kleinschmidt
6/14/2016

SHEET 1

STORM WATER MANAGEMENT PLAN:

SCALE: 1/8" = 1'-0"

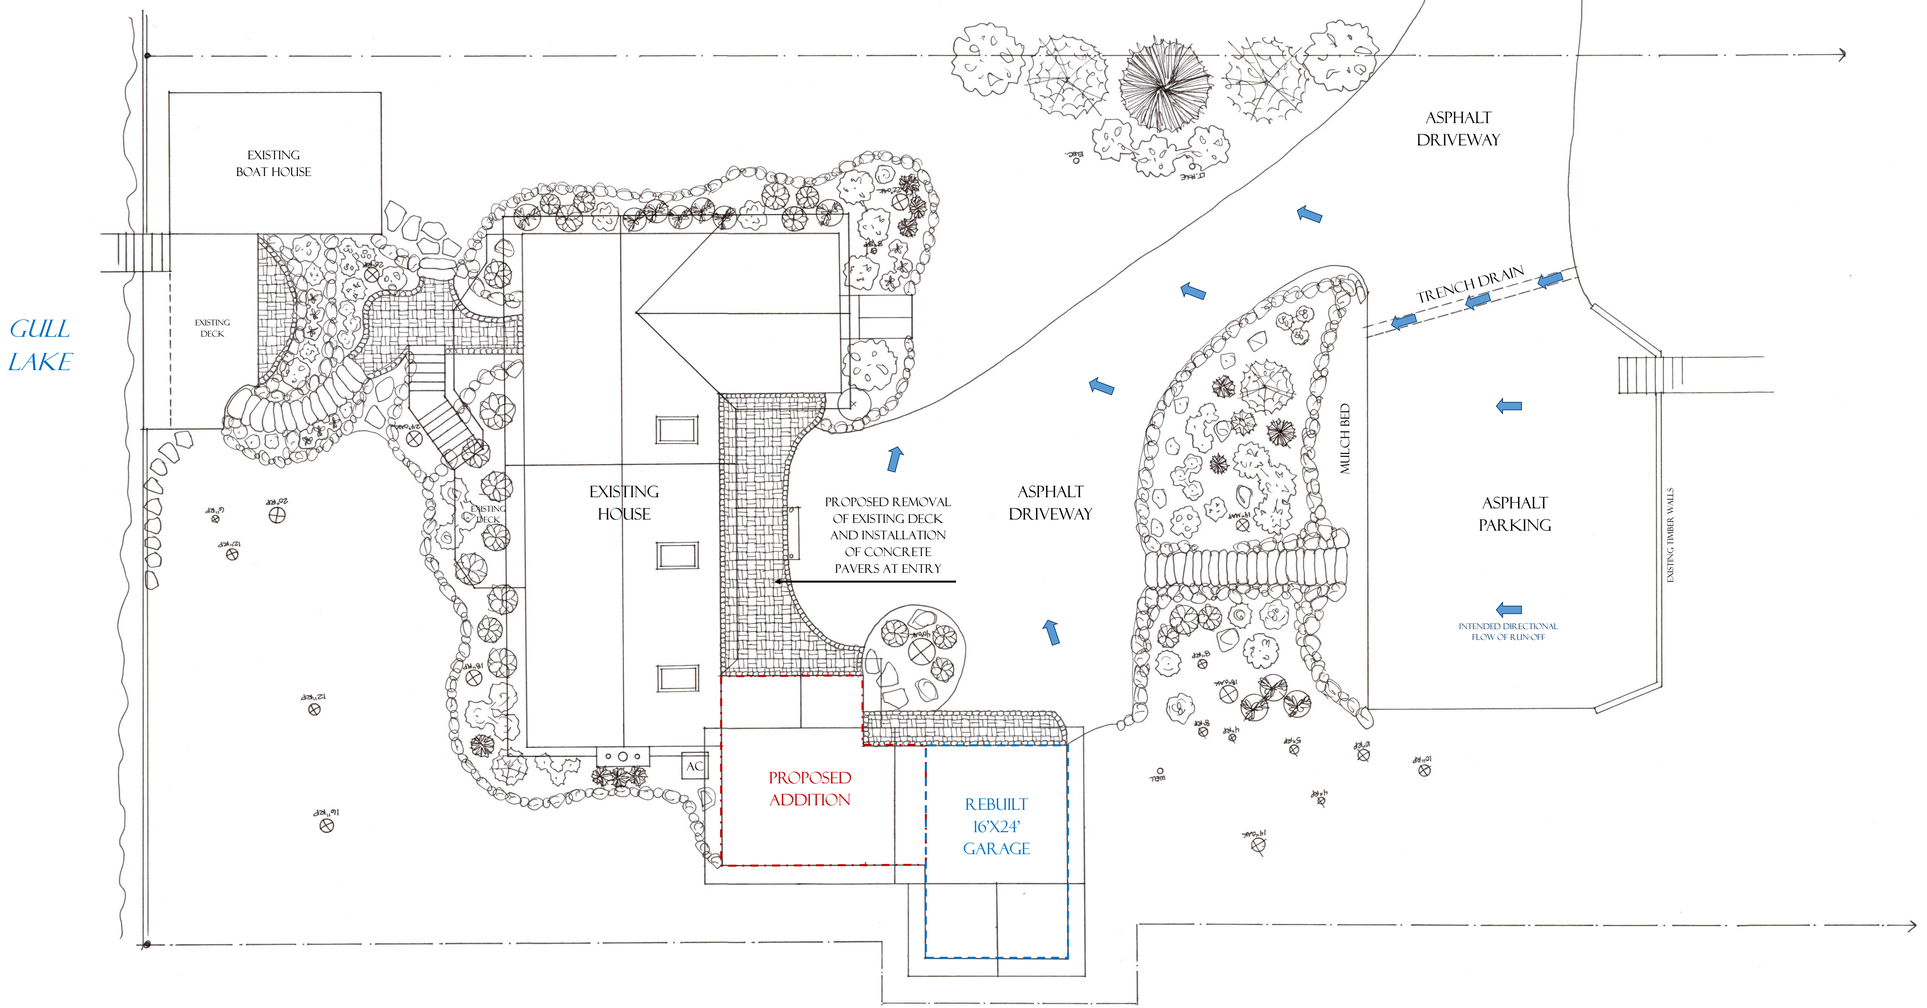

06/15/2016

24142 Smiley Road
Nisswa, MN 56468
P: 218-454-1065
Web: www.backyardmn.com

Backyard Reflections INC

MUILLER RESIDENCE
11333 EAST STEAMBOAT BAY RD.
EAST GULL LAKE, MN - GULL LAKE

N